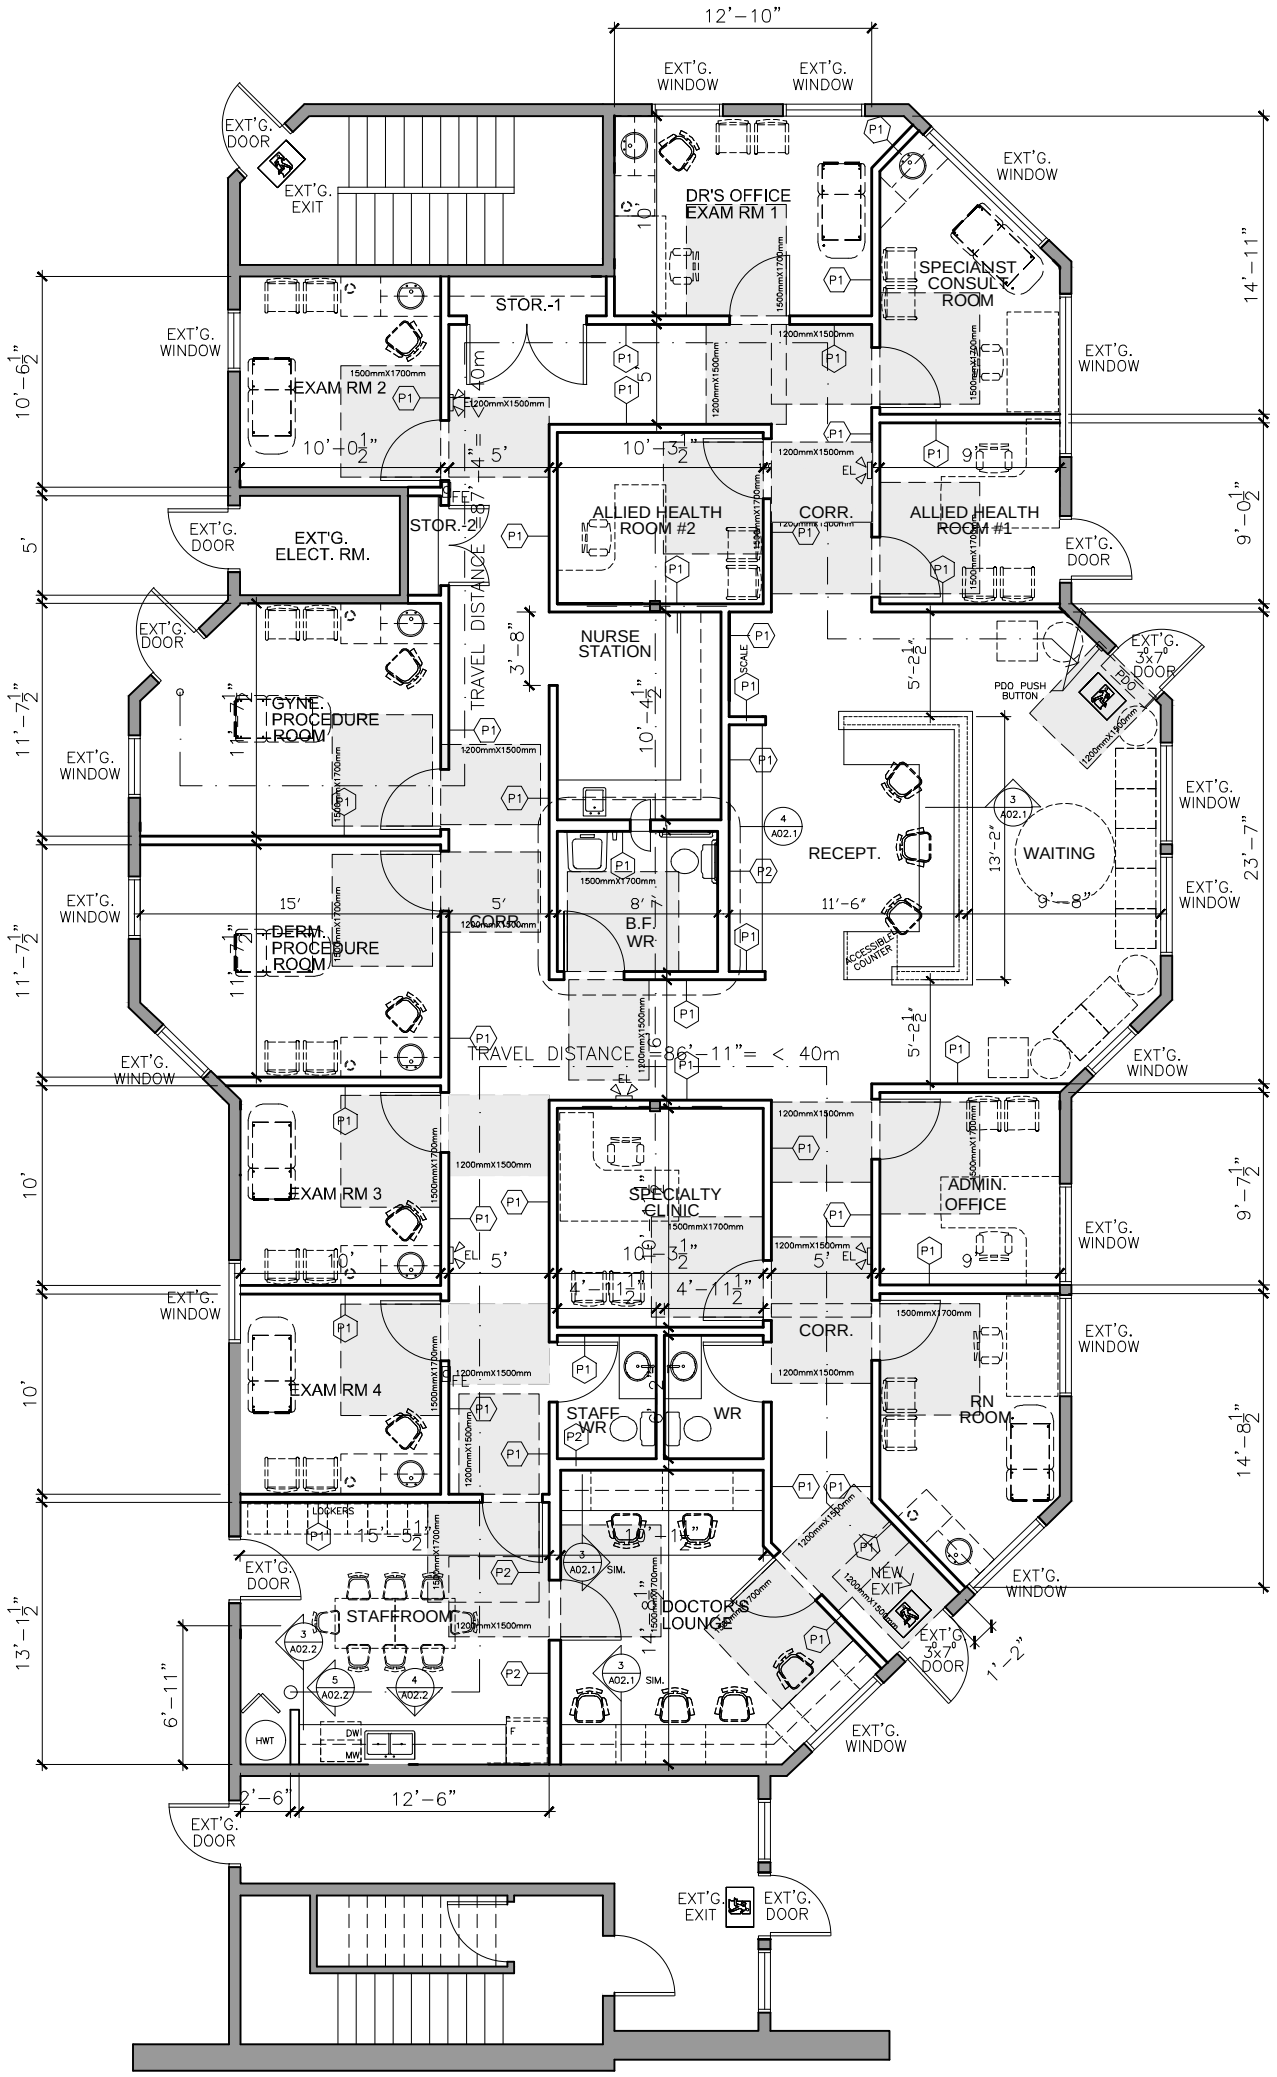
12'-10"
EXT'G. WINDOW
EXT'G. WINDOW
EXT'G. DOOR
EXT'G. EXIT
DR'S OFFICE EXAM RM 1
SPECIANST CONSULT. ROOM
STOR.-1
EXAM RM 2
10'-0 1/2"
10'-3 1/2"
ALLIED HEALTH ROOM #2
CORR.
ALLIED HEALTH ROOM #1
EXT'G. ELECT. RM.
STOR.-2
TRAVEL DISTANCE 87'-4" = < 40m
NURSE STATION
10'-4 1/2"
GYNE. PROCEDURE ROOM
DERM. PROCEDURE ROOM
CORR.
B.F. WR
RECEPT.
WAITING
PDO PUSH BUTTON
ACCESSIBLE COUNTER
TRAVEL DISTANCE 86'-11" = < 40m
EXAM RM 3
SPECIALTY CLINIC
ADMIN. OFFICE
EXAM RM 4
STAFF WR
WR
CORR.
RN ROOM
LOCKERS
STAFFROOM
DOCTOR'S LOUNGE
NEW EXIT
HWT
DW
MW
12'-6"
2'-6"
PRIMROSE STREET
23'-7"
14'-11"
14'-8 1/2"
13'-1 1/2"
11'-7 1/2"
10'-6 1/2"
9'-0 1/2"
9'-7 1/2"